© 2024 JRA ARCHITECTURE, LLC

GLASS & GLAZING NOTES:
1. ALL GLASS TO BE VISION GLASS, U.O.I.
2. ALL EXTERIOR GLASS TO BE TINTED, U.O.I.
3. ALL INTERIOR GLASS TO BE CLEAR, U.O.I.

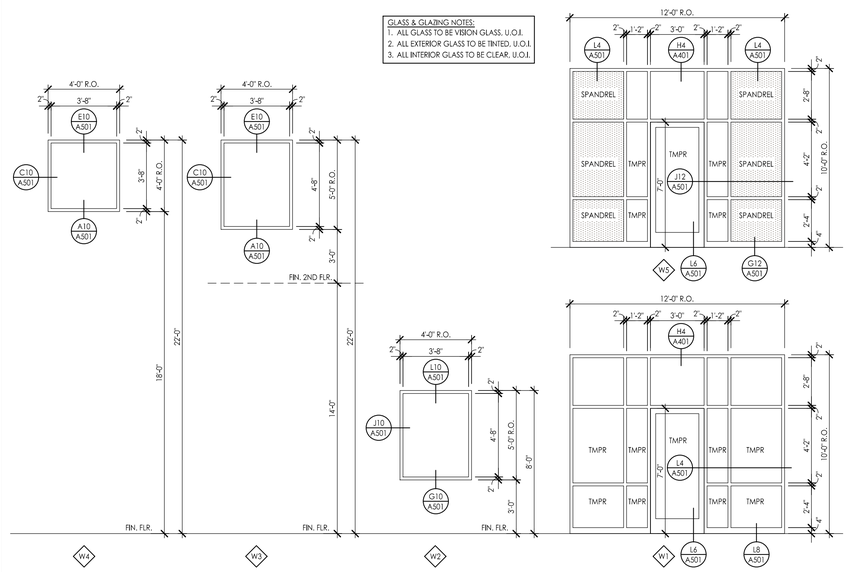

WINDOW TYPES
1/4" = 1'-0"
G10 / A301

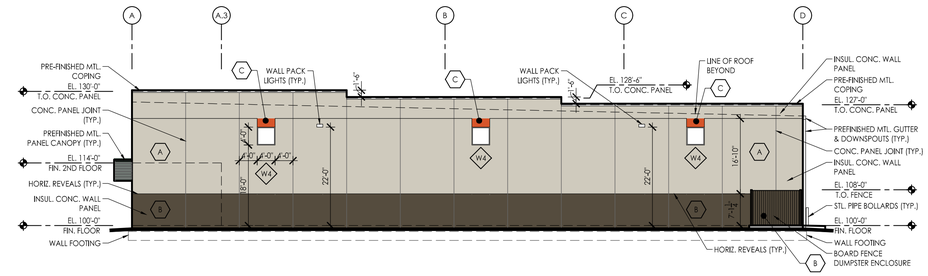

WEST ELEVATION
1/16" = 1'-0"
K17 / A301

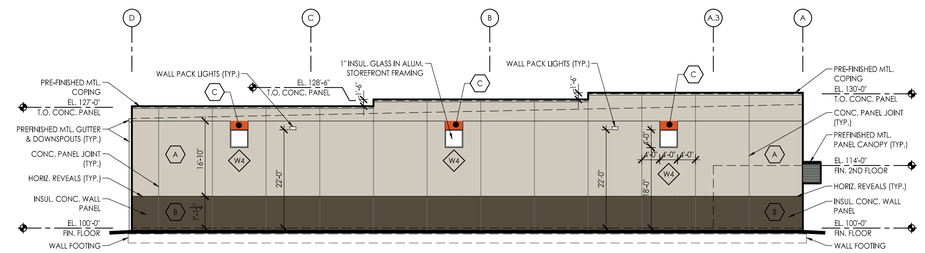

EAST ELEVATION
1/16" = 1'-0"
G17 / A301

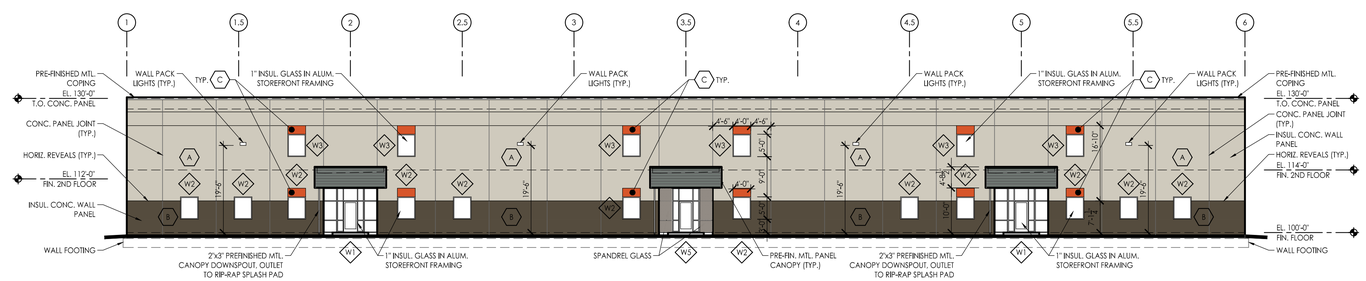

NORTH ELEVATION
1/16" = 1'-0"
D17 / A301

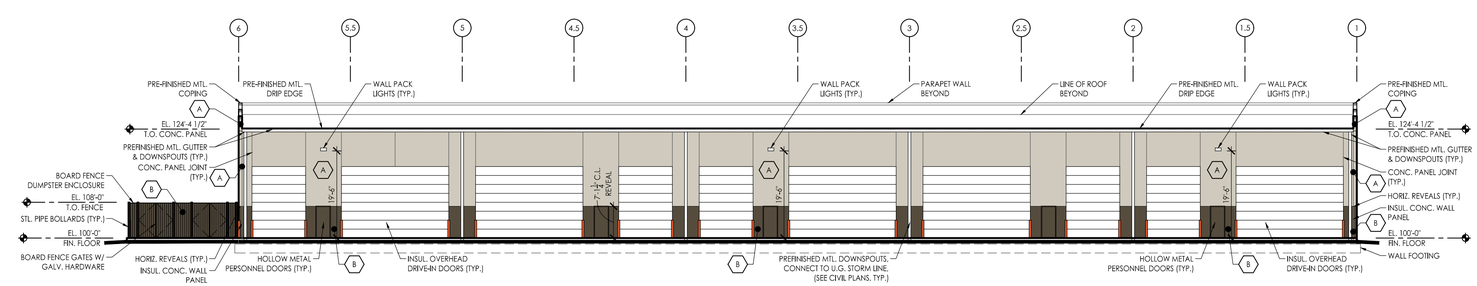

SOUTH ELEVATION
1/16" = 1'-0"
A17 / A301

EXTERIOR COLOR SCHEDULE

ITEM		MFG.	COLOR
CONCRETE WALL PANELS			
	COLOR A	SHERWIN WILLIAMS	SW 7050 "USEFUL GRAY"
	COLOR B	SHERWIN WILLIAMS	SW 7055 "ENDURING BRONZE"
	COLOR C	SHERWIN WILLIAMS	SW 6884 "OBSTINATE ORANGE"
ALUM. WINDOW & DOOR FR.		MANUFACTURERS STANDARD	CLEAR ANODIZED
GLASS		VITRO ARCHITECTURAL GLASS (PPG)	SOLARGRAY + SOLARBAN 60 (3) CLEAR
CANOPY FASCIA PANELS		PAC-CLAD 7.2 MTL. PANEL	"EVERGREEN"
CANOPY SOFFIT PANELS		PAC-CLAD FLUSH MTL. PANEL 1'X12'	"EVERGREEN"
CANOPY COPING		PAC-CLAD	"EVERGREEN"
HOLLOW METAL DOORS		SHERWIN WILLIAMS	MATCH ADJACENT FIELD COLOR
HOLLOW METAL FRAMES		SHERWIN WILLIAMS	MATCH ADJACENT FIELD COLOR
OVERHEAD DOORS		MANUFACTURERS STANDARD	WHITE
BUILDING COPING		PAC-CLAD	"SLATE GRAY"
EXTERIOR STEEL BOLLARDS		SHERWIN WILLIAMS	SW 6884 "OBSTINATE ORANGE"
GUTTERS		PAC-CLAD	"SLATE GRAY"
DOWNSPOUTS		PAC-CLAD	"SLATE GRAY"
EXTERIOR WALL MTD. LIGHTS		MANUFACTURERS STANDARD	BRONZE

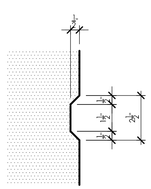

REVEAL DETAILS
3" = 1'-0"
A4 / A301

DRAWINGS ARE SUBJECT TO REVISION. CONTRACTOR SHALL VERIFY CURRENT DRAWING DATE WITH THE ARCHITECT PRIOR TO CONSTRUCTION.

JRA ARCHITECTURE®
America's Leading Design-Build Architect
Partnering with Construction Professionals and Developers
Nationwide since 1976.
7222 North Shadeland Avenue, #200
Indianapolis, Indiana 46250
www.JRA-ARCH.com
317.806.1060
FAX 317.806.1061
JRA@JRA-ARCH.com

HP Legacy
Building a Legacy of High Performance

A NOMINAL 21' CLEAR HEIGHT FACILITY FOR:
JCM RACE SHOP
NORTH C.R. 1000 EAST & EAST U.S. HWY. 136
BROWNSBURG, INDIANA 46122
BY: HP LEAGACY, INC.

OVERALL ELEVATIONS & DETAILS

P.M.	JSK
LOGGED	
ISSUED	
DATE	2024-03-06 (MM-DD)
STATUS	2024-05-28 REVIEW
JRA NO.	24361

REVISIONS (YYYY-MM-DD)
2024-03-06 REVIEW
2024-04-15 REVIEW
2024-04-18 FINAL REVIEW
2024-04-23 REVIEW
2024-04-26 REVIEW
2024-05-03 REVIEW
2024-05-28 REVIEW
2024-06-04 REVIEW
2024-06-25 REVIEW
2024-06-28 FEMA/IR
2024-08-05 COLOR REVS.

A301
SHEET 8 OF 11